





(EERSTE RIVER ALLOTMENT AREA)
GENERAL PLAN NO.
of
Subdivisions of Erf 9881 Eerste River

Situate in Eerste River Industrial Township Ext.3 in the City of Cape Town
Administrative District of Stellenbosch
Province Western Cape

Scale: 1: 400

CDR


S.G. NO.	/2017
SHEET 2 OF 4 SHEETS	
APPROVED	
for SURVEYOR-GENERAL	

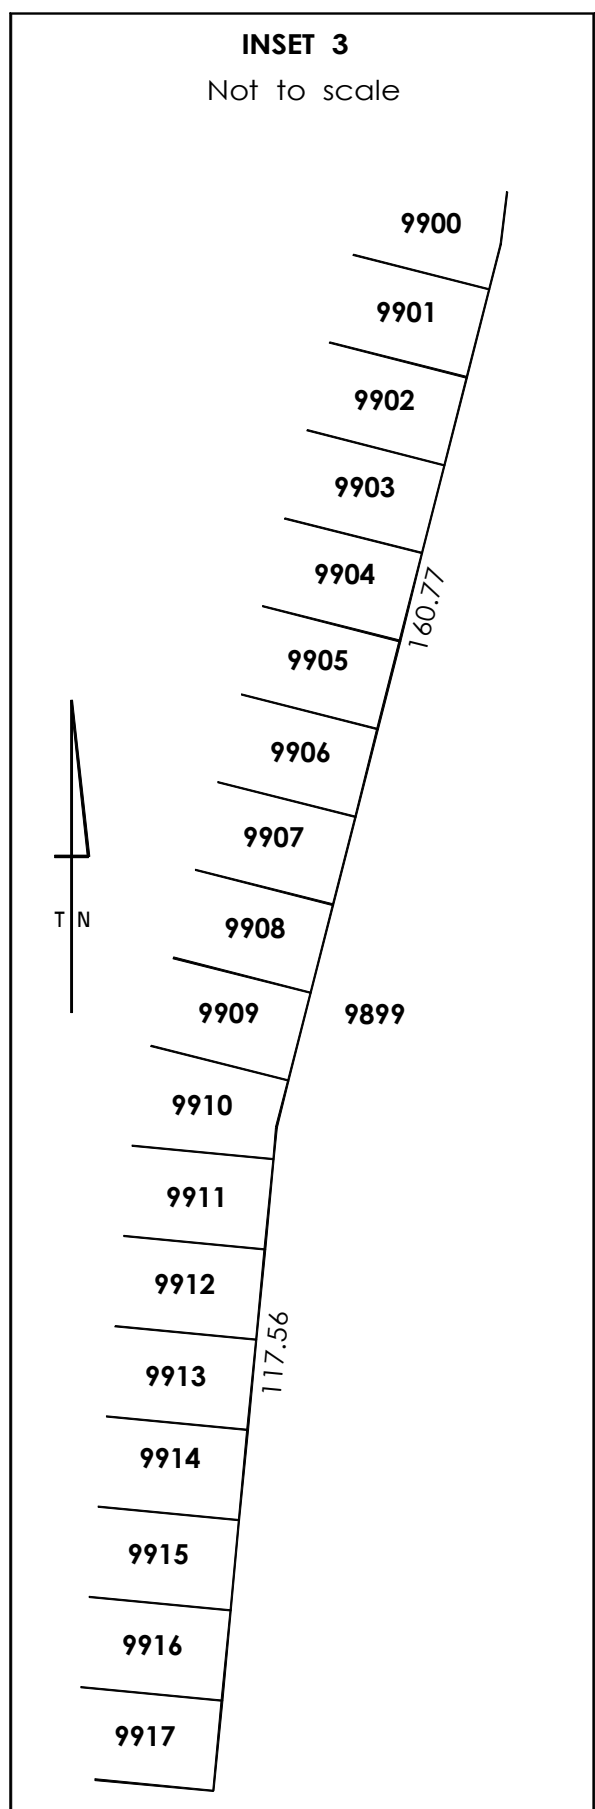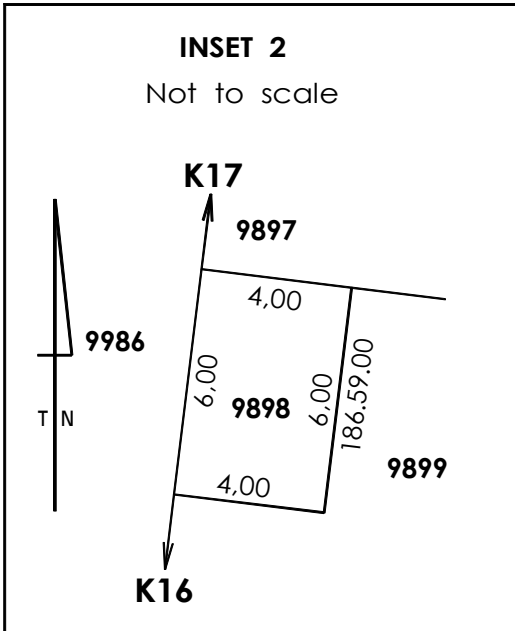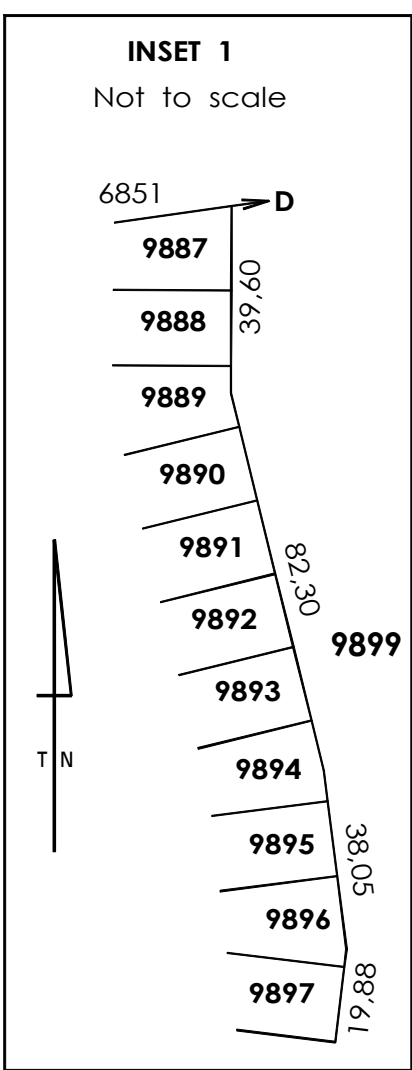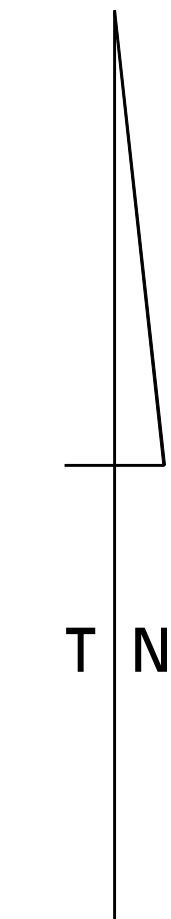

For Servitude note, see sheet 1.

Surveyed in April 2017
by me

NA CLARK (PLS 1072)
Professional Land Surveyor

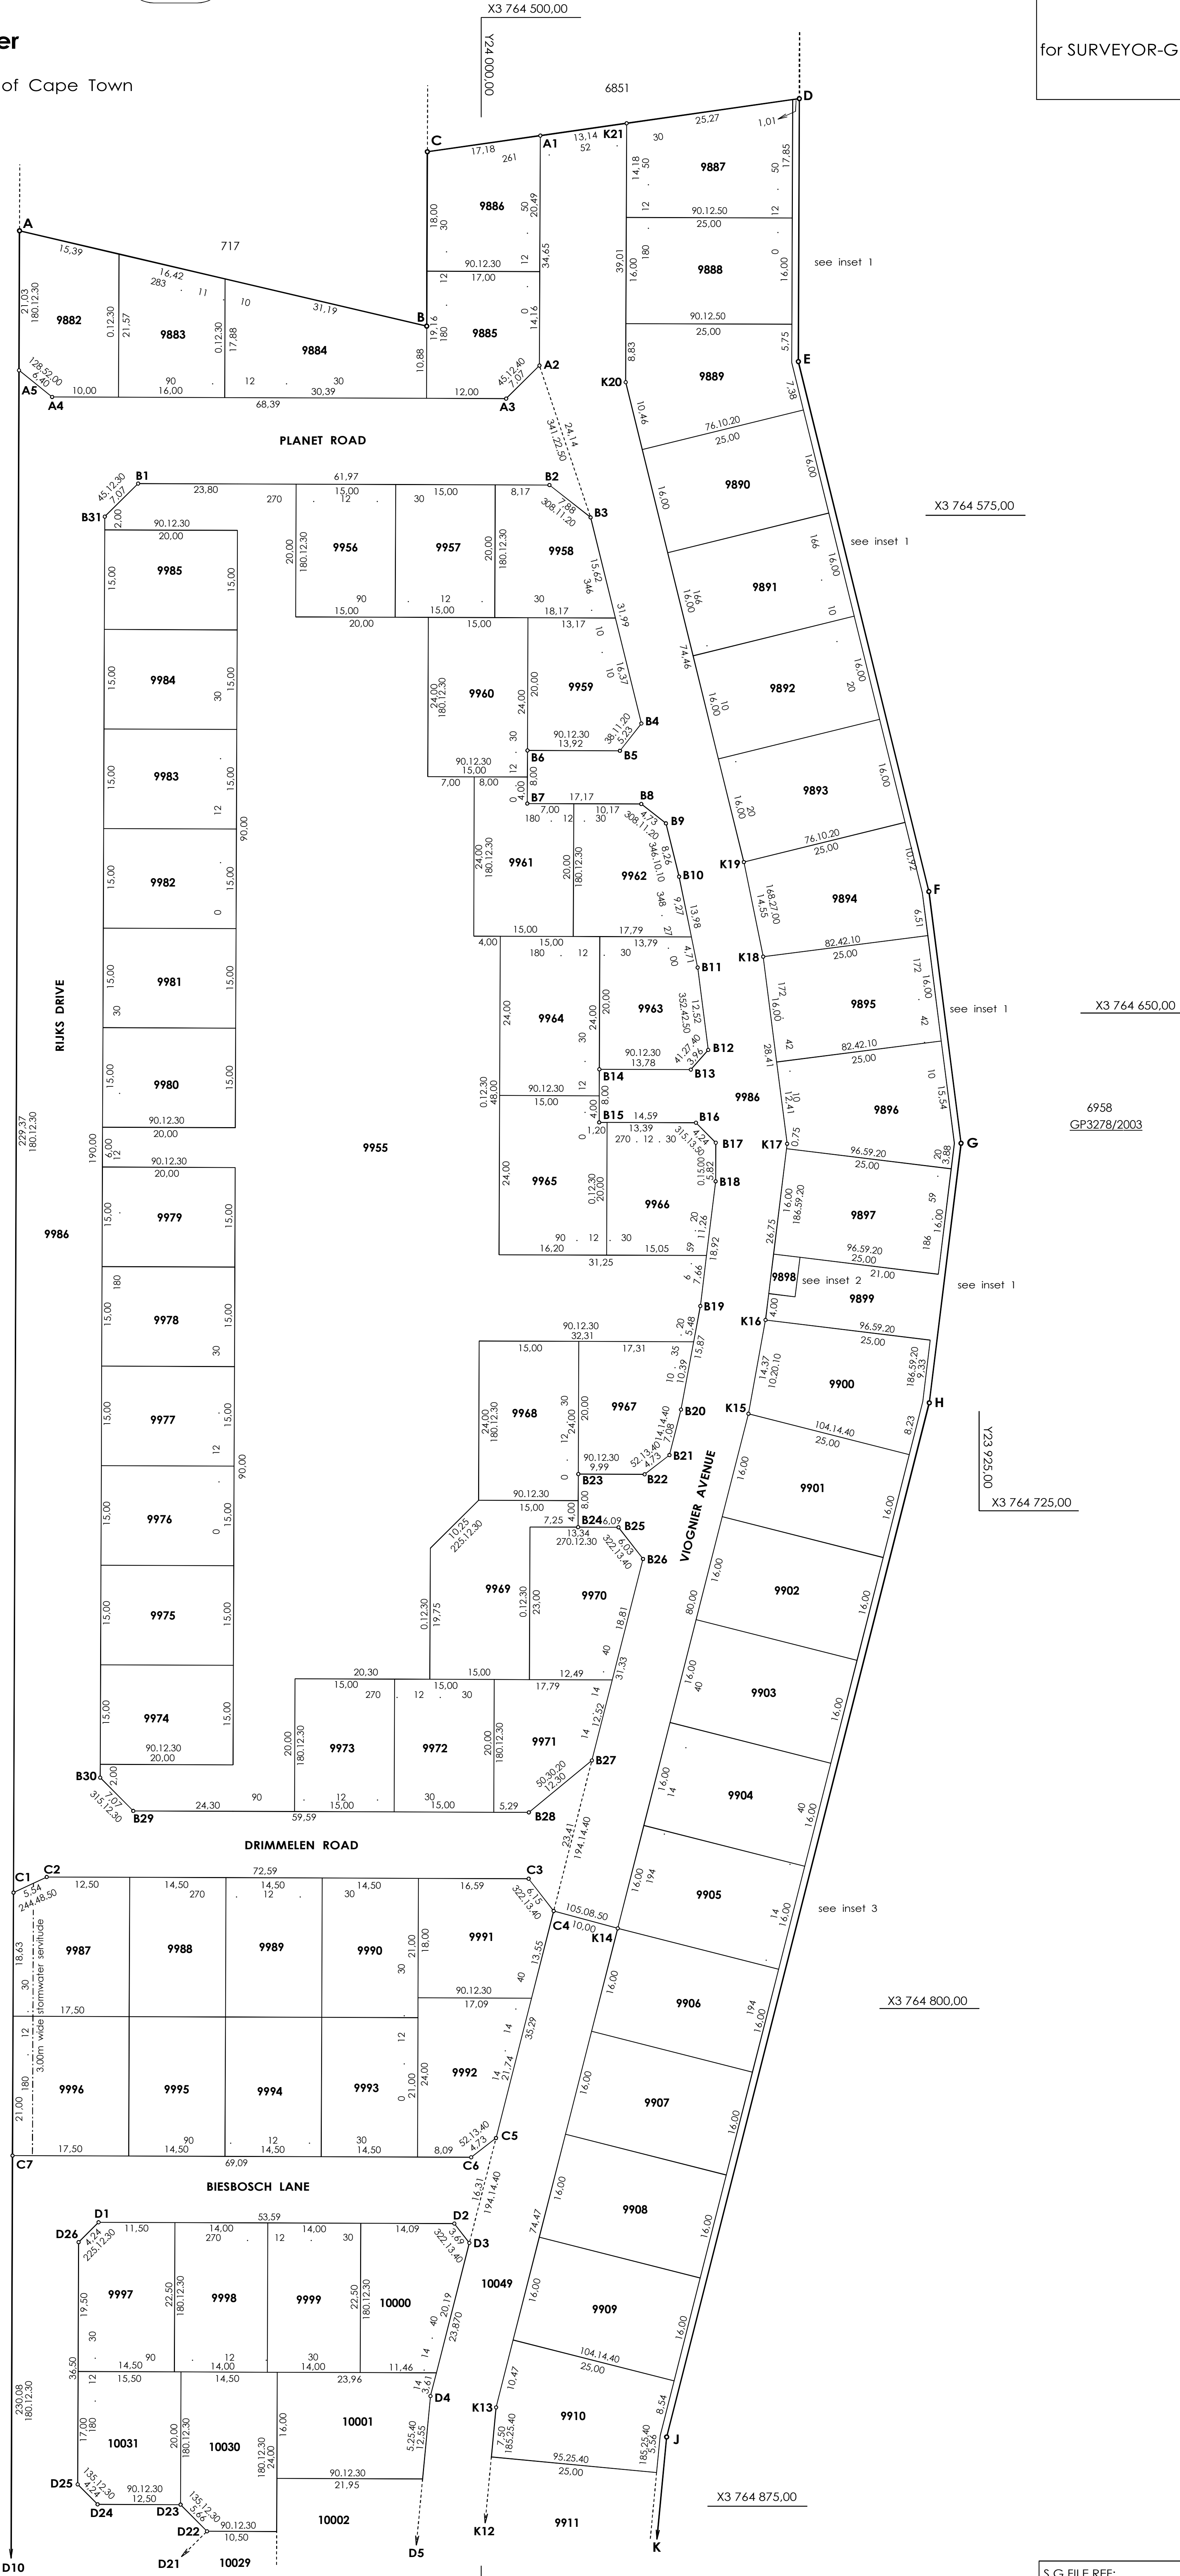

S.G. FILE REF:	
S.R.E NO.	E /2015
COMPILATION: AHND-213(M1754)	
AHND-21(M1769)	
AHND-2161(M1760)	
AHND-2163(M1763)	
AHND-2191(M1766)	